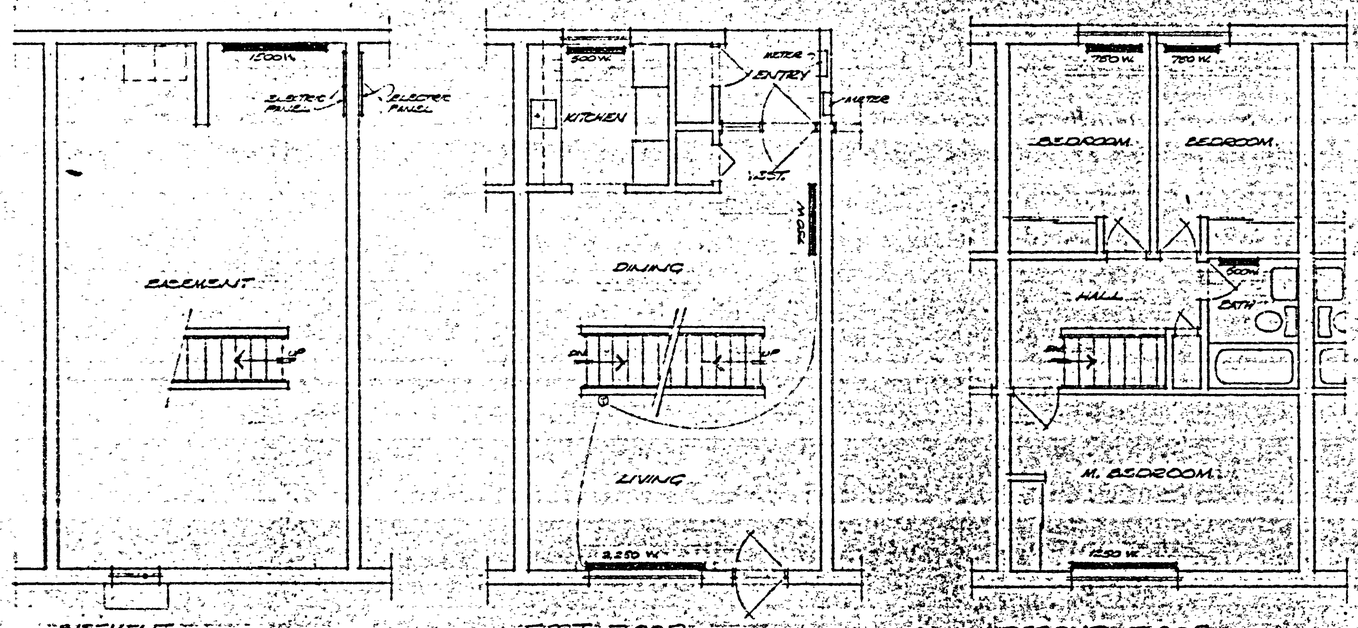

THREE BEDROOM UNITS.
SCALE: 1/4"=1'0"

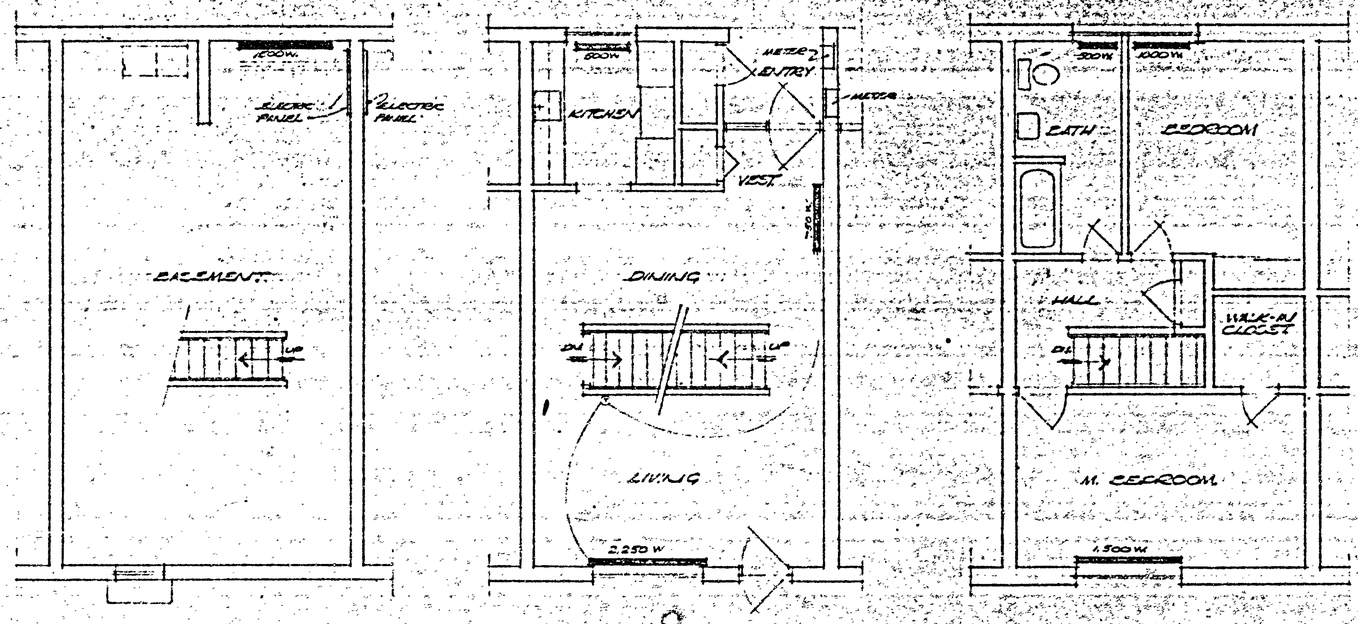

TWO BEDROOM UNITS
SCALE: 1/4"=1'0"

NOTES:

1. BASEBOARD ELECTRIC HEATING UNITS SHOWN THUS: ▬▬ 750 W.
2. ALL BASEBOARD HEATING UNITS TO BE MANUFACTURED BY CANADIAN CHROMALOX CO. OR EQUAL.
3. ALL BASEBOARD HEATING UNITS TO HAVE BUILT-IN THERMOSTATS EXCEPT IN LIVING-DINING AREAS WHERE A WALL MOUNTED THERMOSTAT AS SHOWN WILL BE PROVIDED.
4. THIS DRAWING SUPERCEDES LAYOUT SHOWN ON DRAWING N° 3 DATED OCT 1, 1969.

M3108-H03 HEATING LAYOUT.

A.C.H.
K.K.

ONTARIO HOUSING CORPORATION
FAMILY HOUSING PROJECT
PARKHILL RD. - PETERBOROUGH.
CHARLES KUTANN LTD PETERBOROUGH
GENERAL CONTRACTOR

WILLIAM LETT — ARCHITECT
45 COLBORNE ST., TORONTO 1, TEL. 366-5093

DATE: OCT 3 1969
SCALE: 1/4"=1'0"
DRAWN: H.K. & W.D.
PROJECT N° 6902

DRAWING N°: SK 2

WILLIAM BUCHANAN LETT ARCHITECT